




① 1F

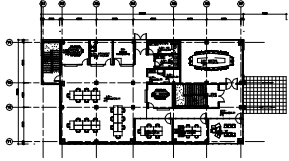


② 2F

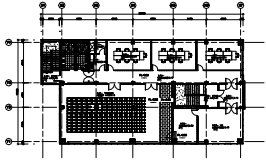


③ 3F

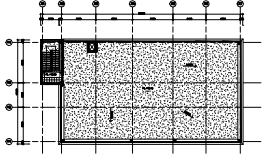

④ 4F

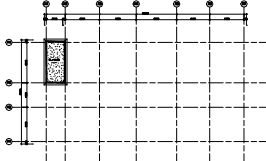

⑤ 5F

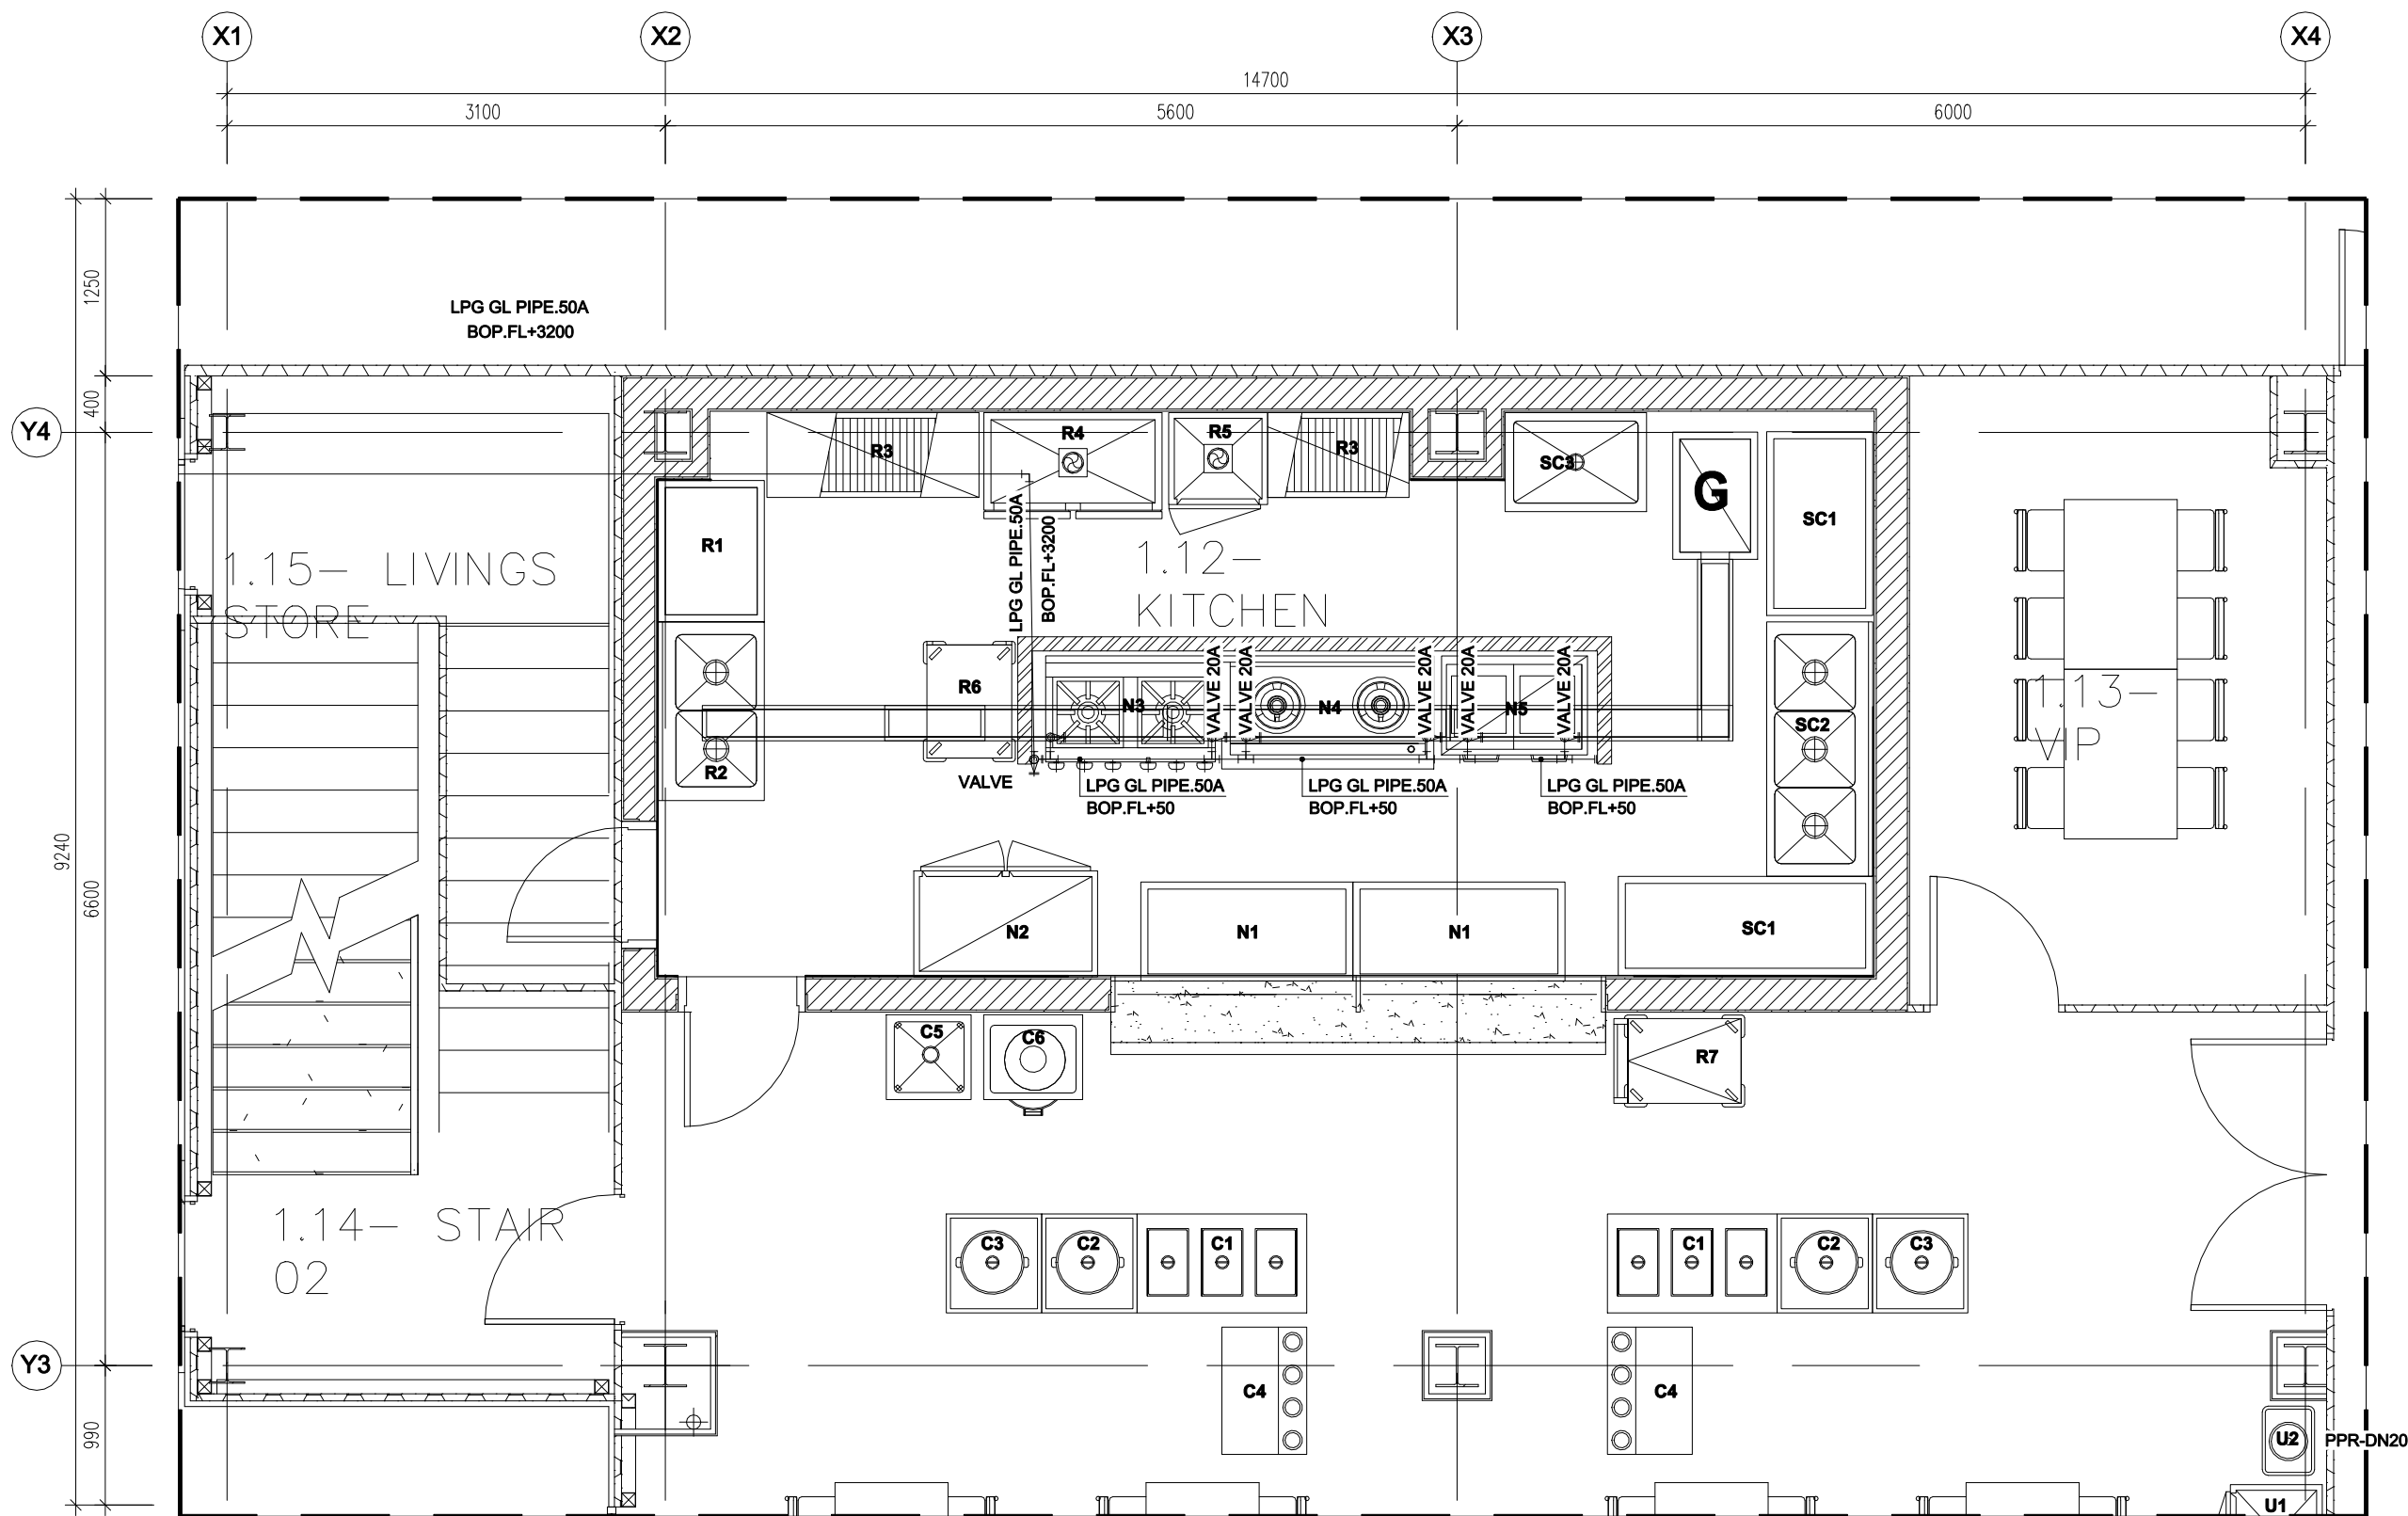

- KHU SƠ CHẾ**
- SC1 BÀN SƠ CHẾ
- SC2 CHẬU RỬA INOX 3 HỒ
- SC3 CHẬU RỬA ĐƠN
- KHU UỐNG NƯỚC**
- U1 TỦ SẤY CỐC
- U2 CÂY NƯỚC

- KHU NẤU**
- N1 BÀN INOX 2 TẦNG
- N2 TỦ ĐÔNG LẠNH KẾT HỢP
- N3 BẾP HẦM ĐÔI
- N4 BẾP Á ĐÔI
- N5 TỦ CƠM GAS 60KG

- KHU CHIA ĐỒ ĂN**
- C1 GIỮ NÓNG THỨC ĂN 3 KHAY
- C2 GIỮ NÓNG CƠM
- C3 GIỮ NÓNG CANH
- C4 XE ĐỂ KHAY THẢI DỪA
- C5 XE ĐỂ THẢI DỪA BÀN
- C6 BÀN ĐÓ THỨC ĂN THỪA

- KHU RỬA**
- R1 BÀN INOX 2 TẦNG
- R2 CHẬU RỬA 3 HỒ
- R3 GIÁ 4 TẦNG
- R4 TỦ SẤY KHAY
- R5 TỦ SẤY ĐAO THÓT, TẬP DÈ
- R6 XE ĐÁY 1 TẦNG
- R7 XE ĐÁY 3 TẦNG

LPG SYSTEM FOR KITCHEN
Scale: 1/50

KEY PLAN:		
NOTE:		
1. WATER SUPPLY PIPE MATERIAL PPR, PN=16 BAR		
2. SEWAGE WATER PIPE MATERIAL UPVC, PN=12.5 BAR		
PROJECT:		
LS METAL VINA FACTORY NHÀ MÁY LS METAL VINA		
OWNER:		
LS METAL VINA LLC		
ADD : NAM DINH VU II INDUSTRIAL PARK, HAI AN DISTRICT HAI PHONG CITY, VIETNAM		
TEL: FAX:		
AD ARCHITECTURE CO., LTD		
ADD: 879 HAN THUYEN ST, AN HUY URBAN, VU NINH WARD, BAC NINH PROVINCE		
TEL: 0241 381 3535 FAX: 0241 381 3536		
DIRECTOR	Jung Ji Wook	
CHIEF OF DESIGN	Nguyen Duc Quy	
CHECKER BY	Nguyen Van Thao	
DESIGN BY	Phan Van Tung	
PHẦN CƠ MECHANICAL		
HỆ THỐNG LPG CHO BẾP LPG SYSTEM FOR KITCHEN		
SCALE	1/50	DRAWING NO
STATUS	R0	00-M-LPG-103
DATE		